



PARTIAL PLAN - 104 TH FLOOR

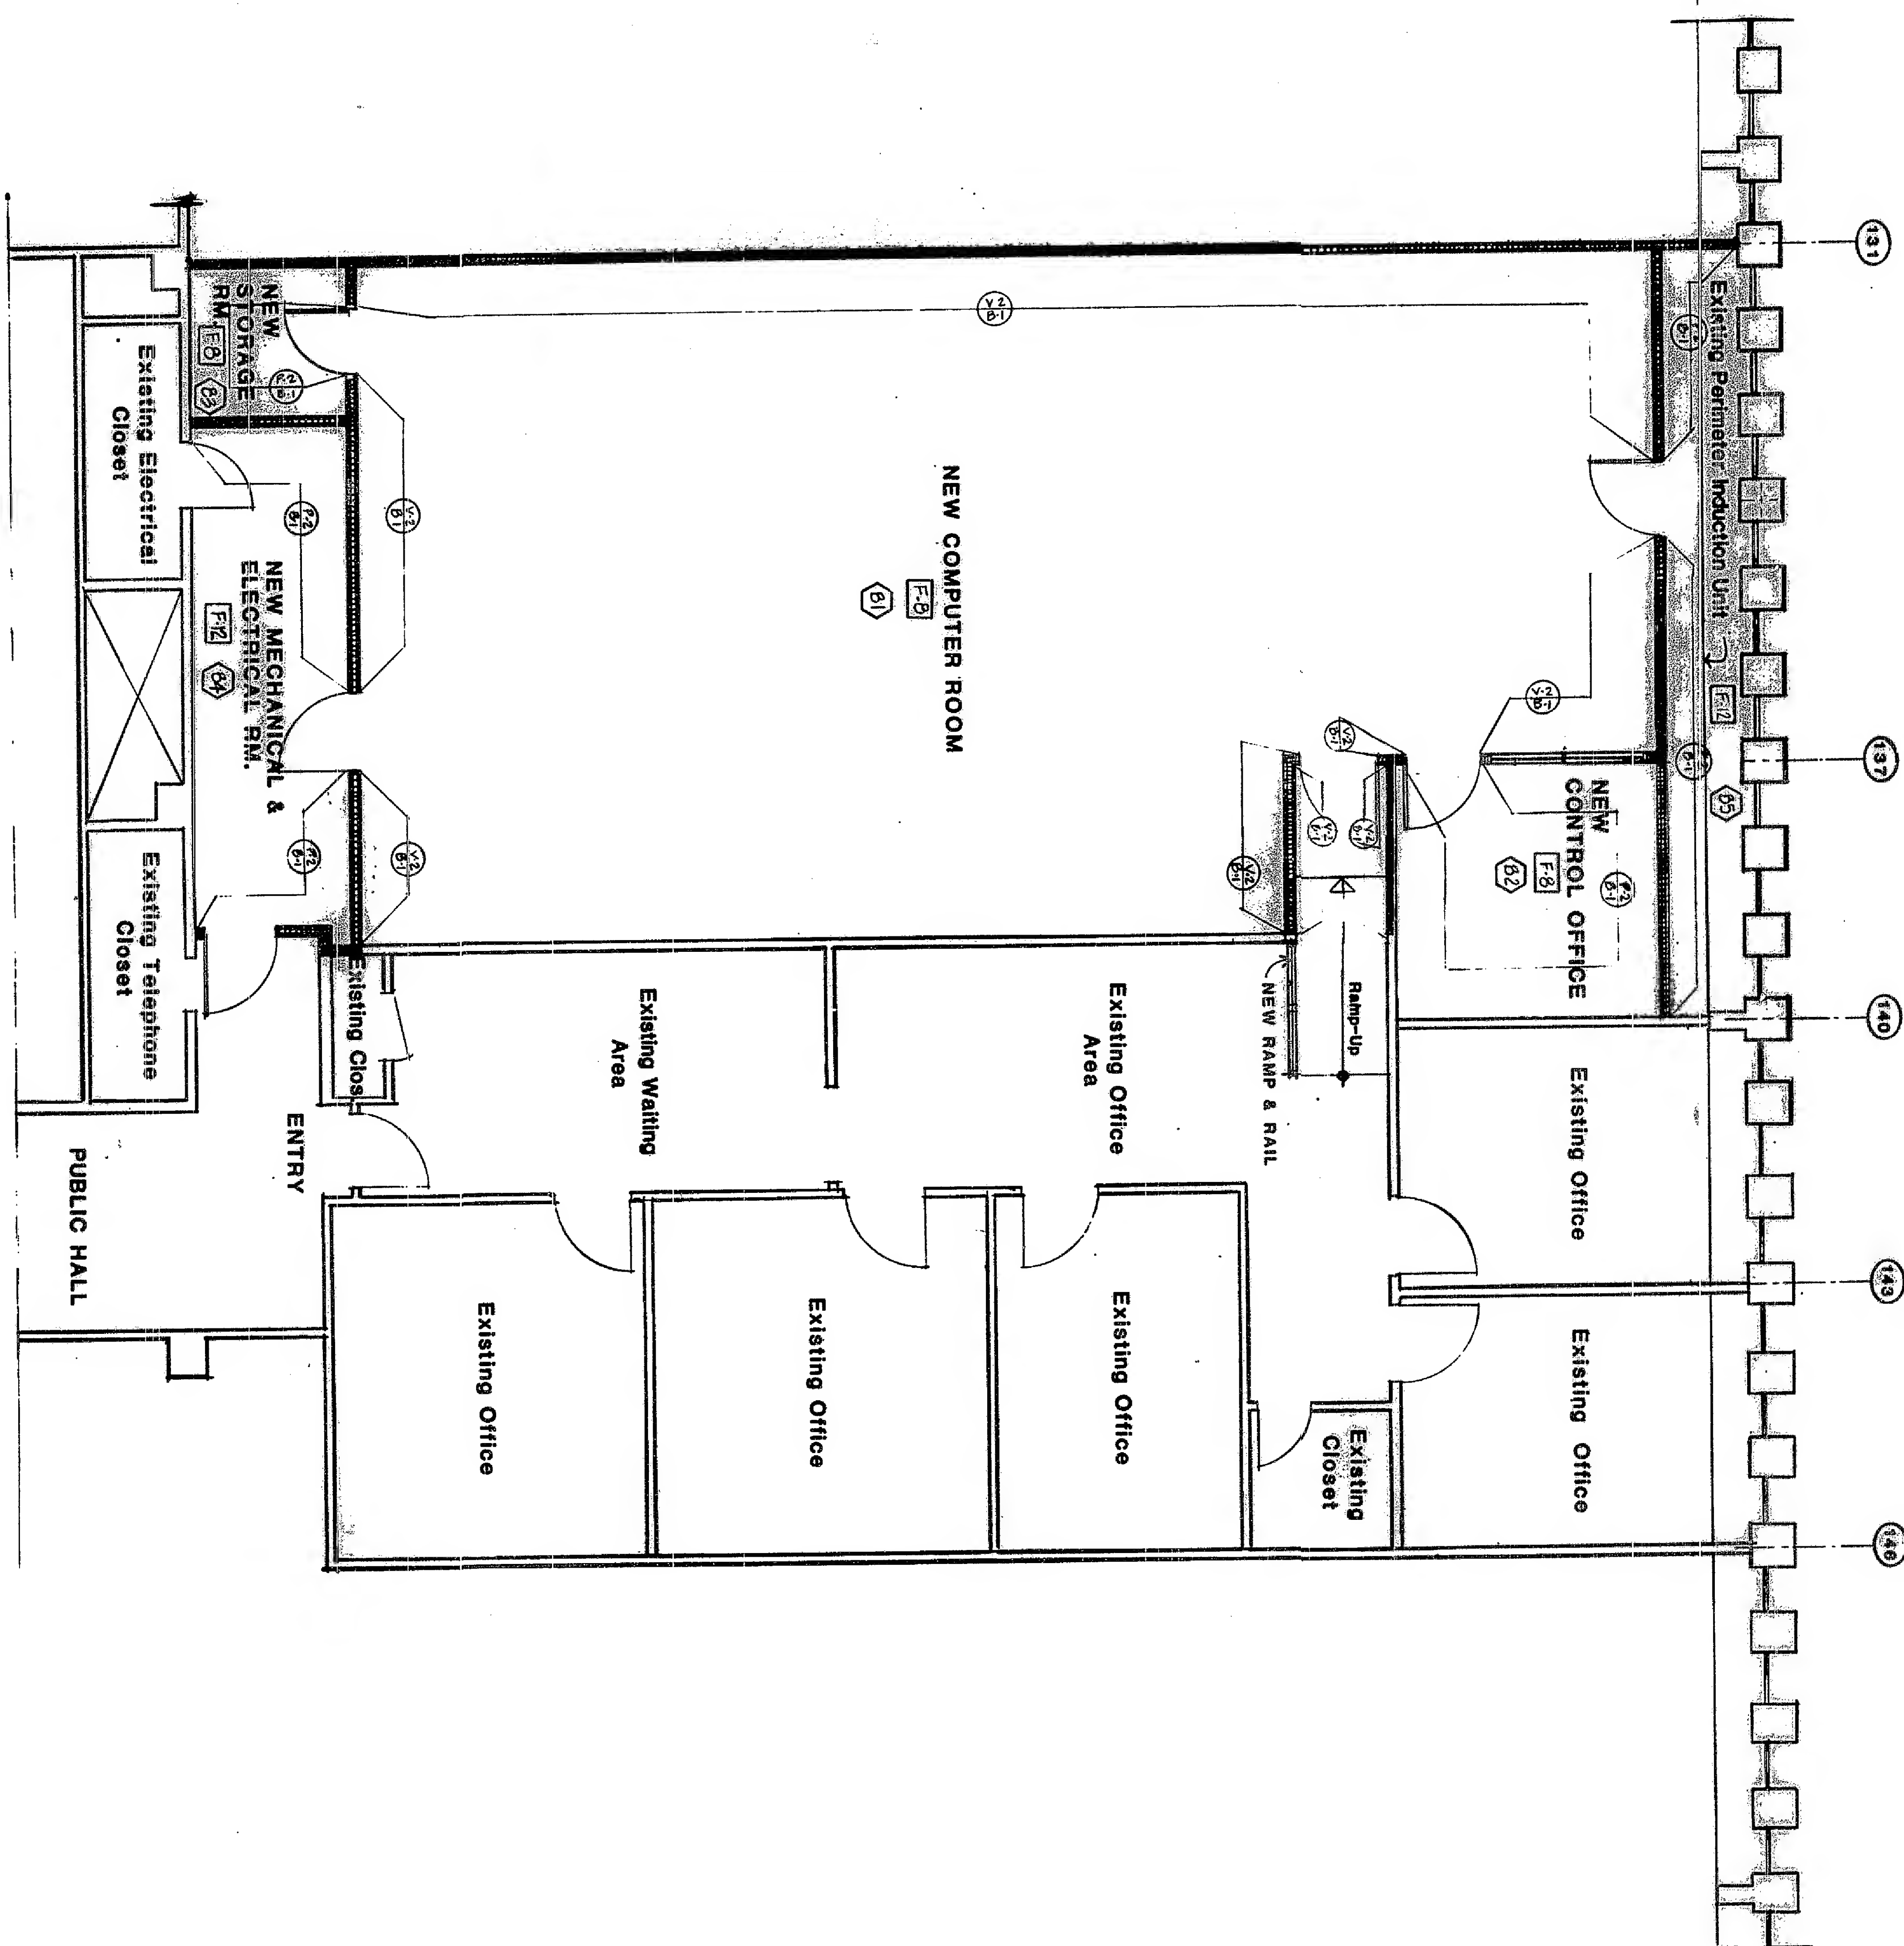

NOT TO SCALE

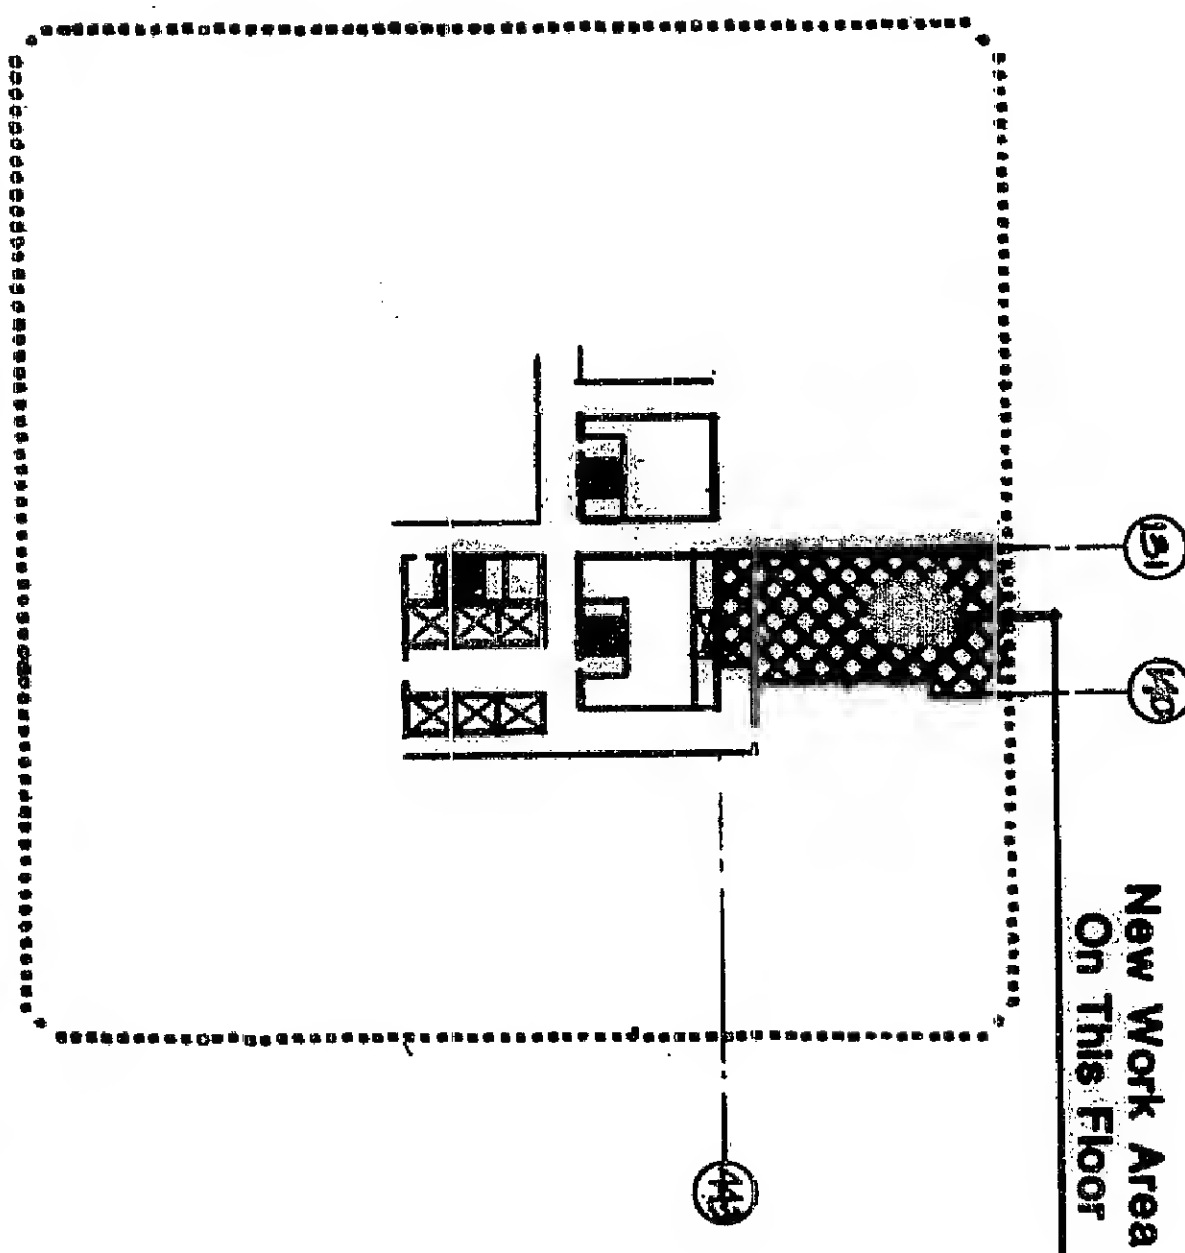


New Work Area
On The Floor

CANTOR, FITZGERALD SECURITIES CORP.
ONE WORLD TRADE CENTER
NEW YORK, N.Y.

PROJECT TITLE **NEW COMPUTER ROOM 2**
FLOOR **104 TH**
DRAWING TITLE **FINISH PLAN**

DATE **7/16/82**
DRAWN **7002**
SCALE **1/4" = 1'-0"**
DRAWING NUMBER **A-4**

NO.	DESCRIPTION	DATE
1	ALTER ENTRIES TO COMPUTER + MECH. EQUIP. RM.	8-10-82
2	RESINING COMPUTER ROOM DOORS	9-9-82

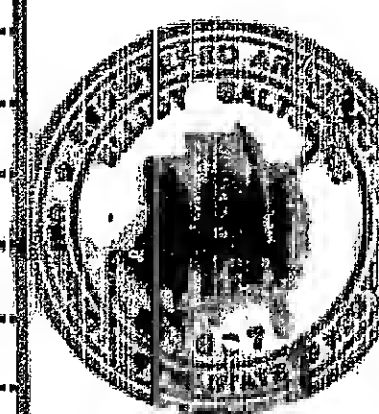

Katz Woleman Weber
Architects A.I.A.
30 WEST 53 STREET, NEW YORK, NEW YORK 10011 / 247-2000
60 EAST 42ND STREET, NEW YORK, N.Y. 10017 / 431-4700
Consulting Architects